
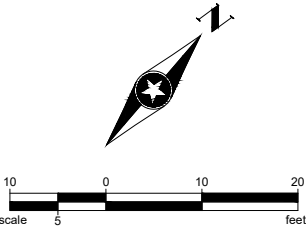


Save: 9/18/2025 2:56 PM \\jraihan\Plot: 9/18/2025 3:12 PM X:\AE\ID\IDURAC\179725\5-final-dsgn\51-drawings\10-Civil\cad\dwg\exhibit\179725_Plot.dwg

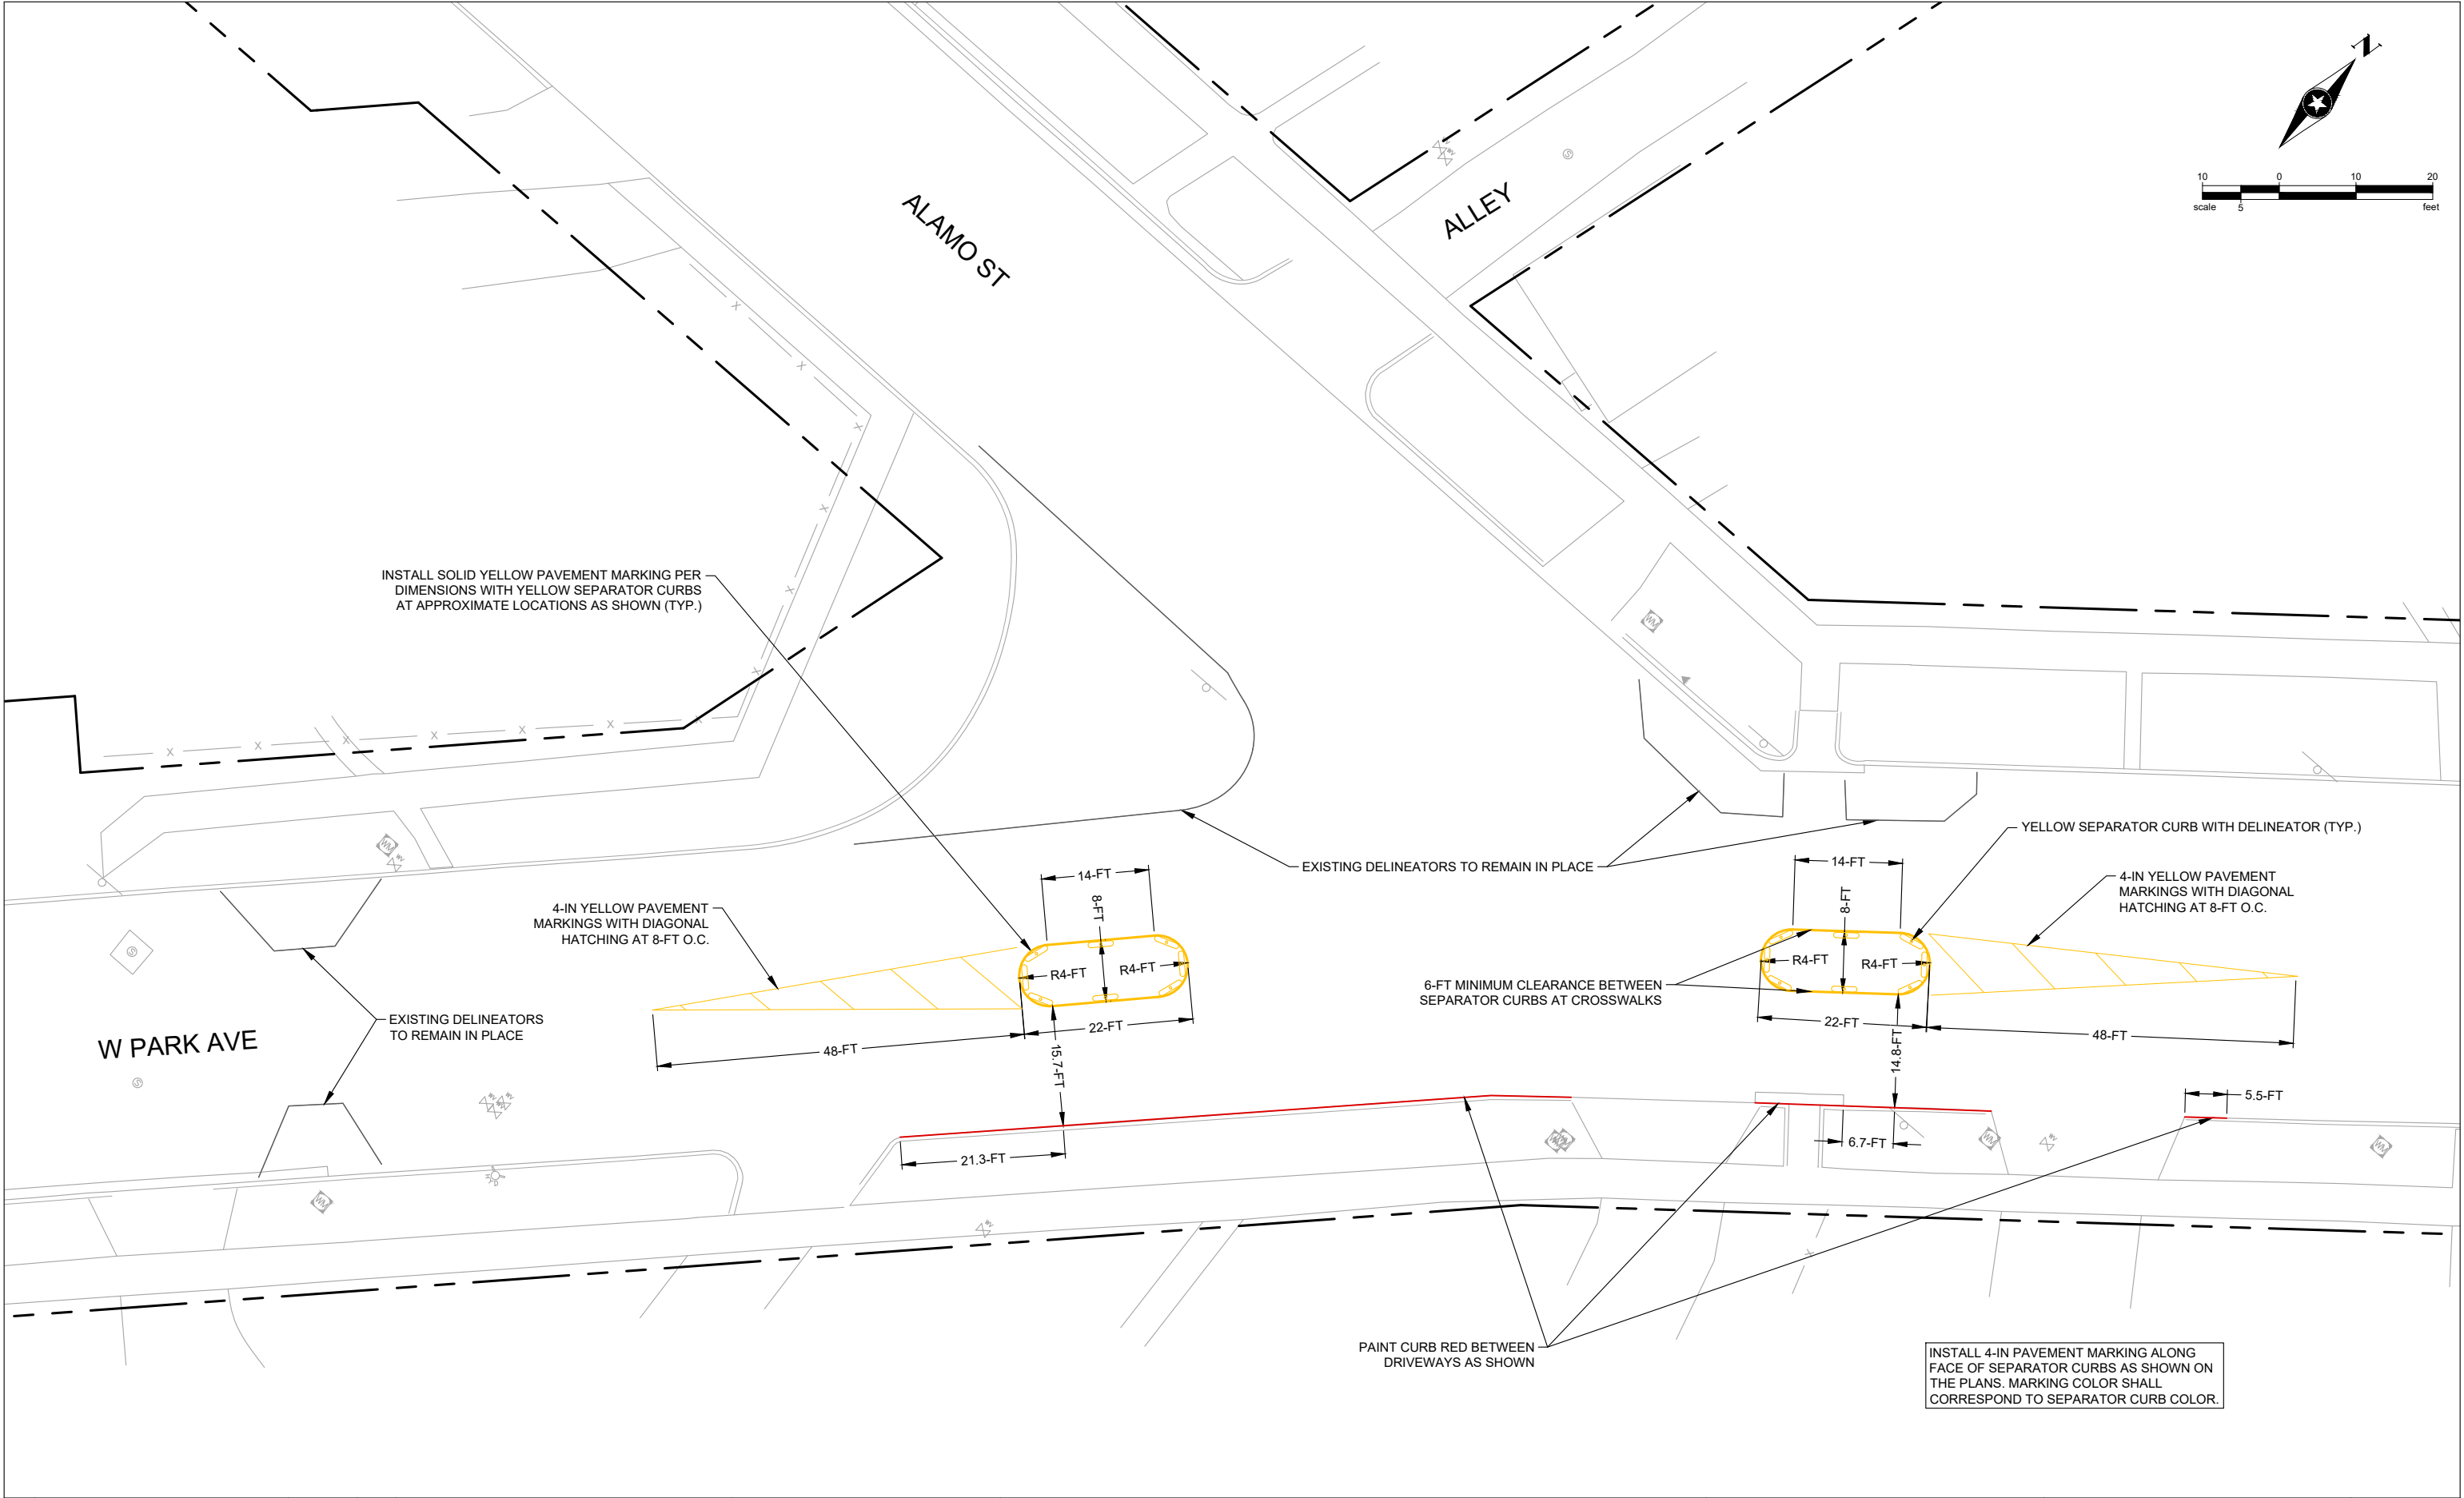

NO.	REVISIONS	DATE	BY
1			
2			
3			
4			
5			


COLORADO LAW (SENATE BILL 93-155) REQUIRES PERSONS TO NOTIFY THE UTILITY NOTIFICATION CENTER OF COLORADO 2 BUSINESS DAYS PRIOR TO MAKING OR BEGINNING AN EXCAVATION. NOTIFICATION MAY BE MADE BY CALLING:

811

DESIGNED JN DATE 09/18/25

DRAWN GF DATE 09/18/25

CHECKED PO DATE 09/18/25

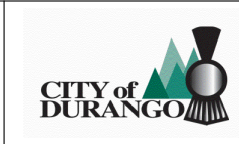

CITY OF DURANGO
PUBLIC WORKS
105 S. CAMINO DEL RIO
DURANGO, CO 80131

PHONE: 720.540.6800
2000 S. COLORADO BLVD.
TOWER ONE, SUITE 6000
DENVER, CO 80222-7938



**WEST PARK AVENUE
TRAFFIC CALMING**

DURANGO, CO


**PILOT SITE PLAN
ALAMO ST INTERSECTION**

SEH PROJECT NO.
179725


DATE ISSUED
09/18/25

SHEET NO.
1

1 OF 2

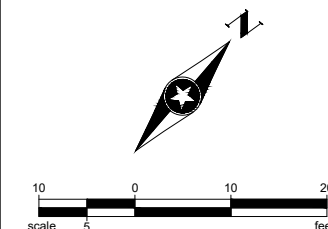

NOTE: CHEVRON MARKINGS SHALL
POINT TO RIGHT AS SHOWN ON PLAN

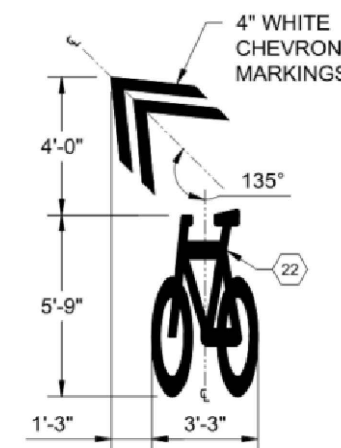

SHARED LANE MARKING SYMBOL WITH DIRECTIONAL INDICATION

INSTALL 4-IN PAVEMENT MARKING ALONG
FACE OF SEPARATOR CURBS AS SHOWN ON
THE PLANS. MARKING COLOR SHALL
CORRESPOND TO SEPARATOR CURB COLOR.

NO.		REVISIONS		DATE	BY	COLORADO LAW (SENATE BILL 93-155) REQUIRES PERSONS TO NOTIFY THE UTILITY NOTIFICATION CENTER OF COLORADO 2 BUSINESS DAYS PRIOR TO MAKING OR BEGINNING AN EXCAVATION. NOTIFICATION MAY BE MADE BY CALLING: 811	DESIGNED <u>JN</u>	DATE <u>09/18/25</u>	 CITY OF DURANGO PUBLIC WORKS 105 S. CAMINO DEL RIO DURANGO, CO 80131  PHONE: 720.540.6800 2000 S. COLORADO BLVD. TOWER ONE, SUITE 6000 DENVER, CO 80222-7938	WEST PARK AVENUE TRAFFIC CALMING DURANGO, CO	PILOT SITE PLAN W 16TH/2ND INTERSECTION		SHEET NO. 2
1							DRAWN <u>GF</u>	DATE <u>09/18/25</u>			SEH PROJECT NO. 179725	DATE ISSUED 09/18/25	2 OF 2
2													
3													
4													
5							CHECKED <u>PO</u>	DATE <u>09/18/25</u>					