



NATIVE WILDFLOWER SEED




EXISTING PLAY STRUCTURE



BENCH

NOTES:
 *AUTOMATIC DRIP IRRIGATION TO BE PROVIDED
 *SITE TO BE GRADED TO PROVIDE POSITIVE DRAINAGE TO EXISTING DRAIN

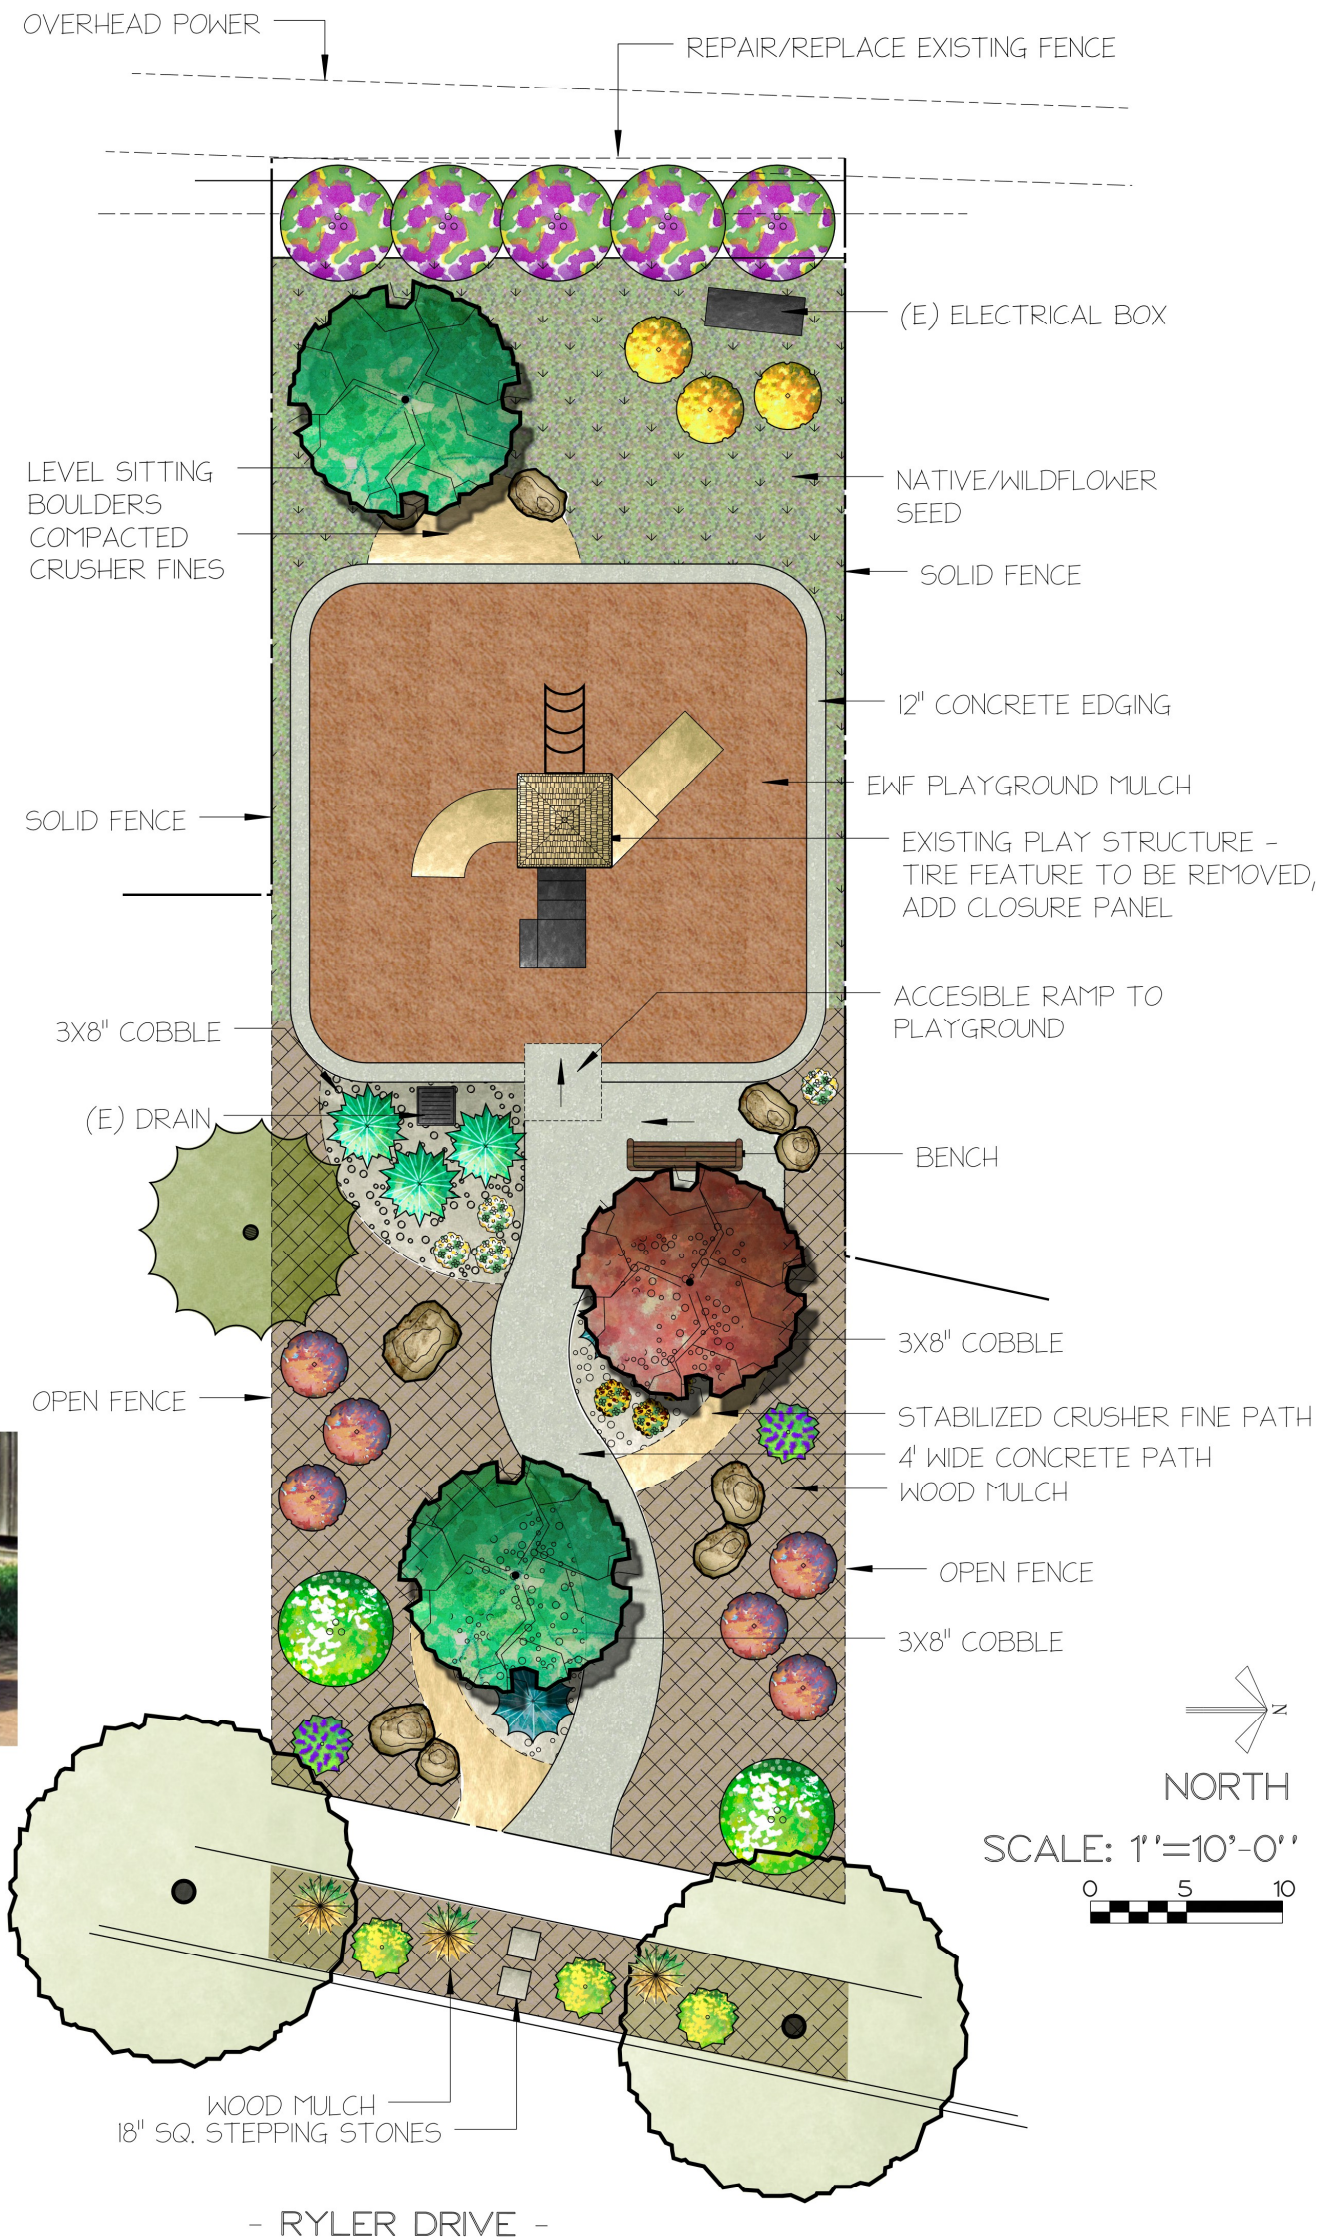

CONCEPT PLAN A

RYLER PARK

