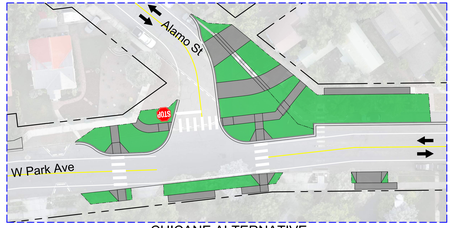

CHICANE ALTERNATIVE
ALAMO STREET INTERSECTION

TRAFFIC CIRCLE ALTERNATIVE
ALAMO STREET INTERSECTION

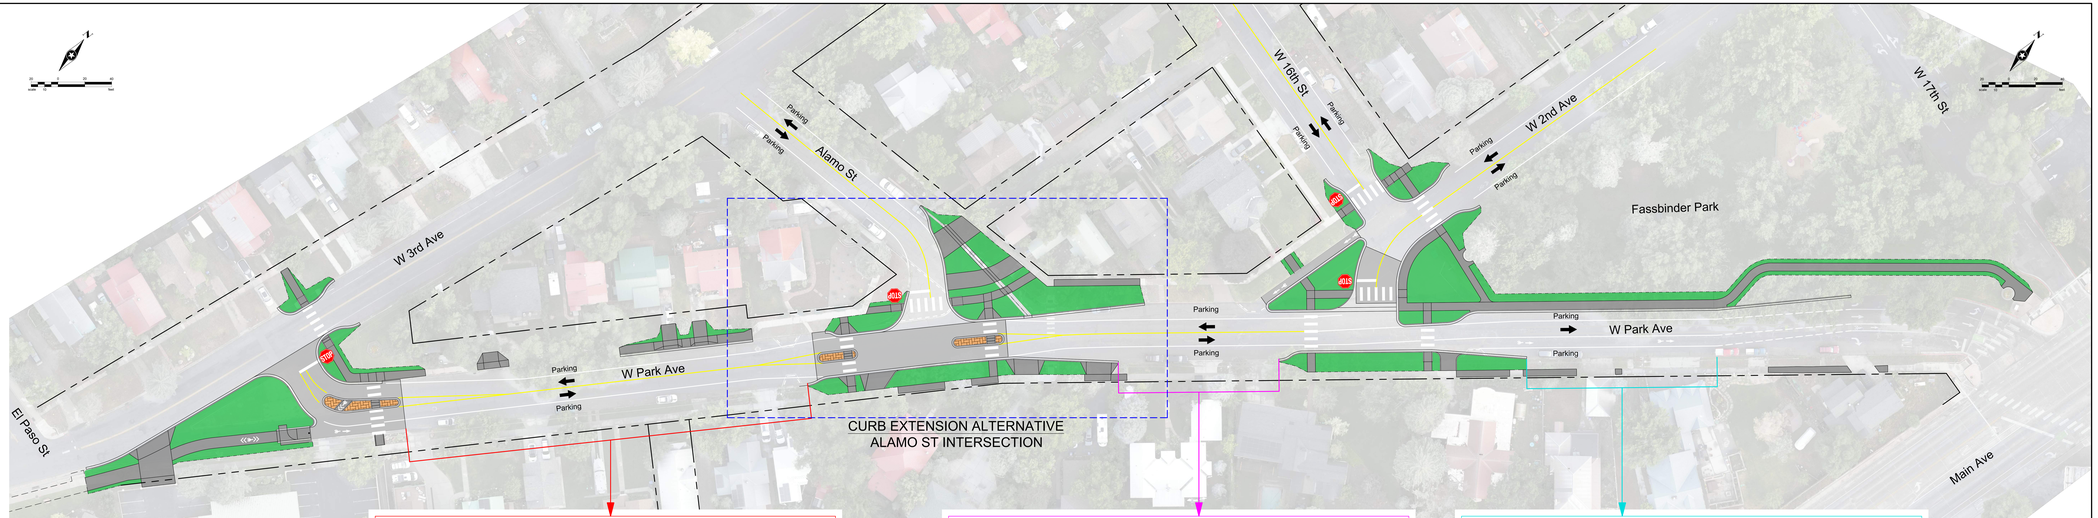

CURB EXTENSION ALTERNATIVE
ALAMO ST INTERSECTION

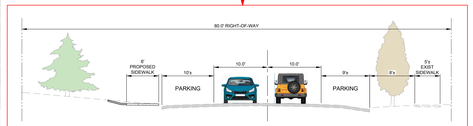

3RD AVENUE TO ALAMO STREET
ALTERNATIVE 1

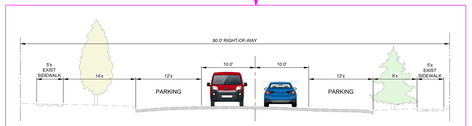

ALAMO STREET TO 2ND AVENUE
ALTERNATIVE 1

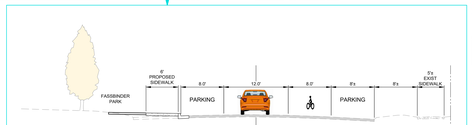

2ND AVENUE TO MAIN AVENUE

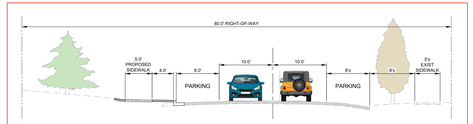

3RD AVENUE TO ALAMO STREET
ALTERNATIVE 2

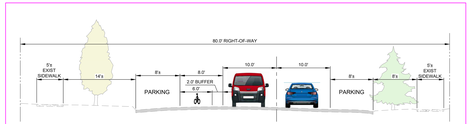

ALAMO STREET TO 2ND AVENUE
ALTERNATIVE 2

SEH

CITY of DURANGO

WEST PARK AVENUE TRAFFIC CALMING